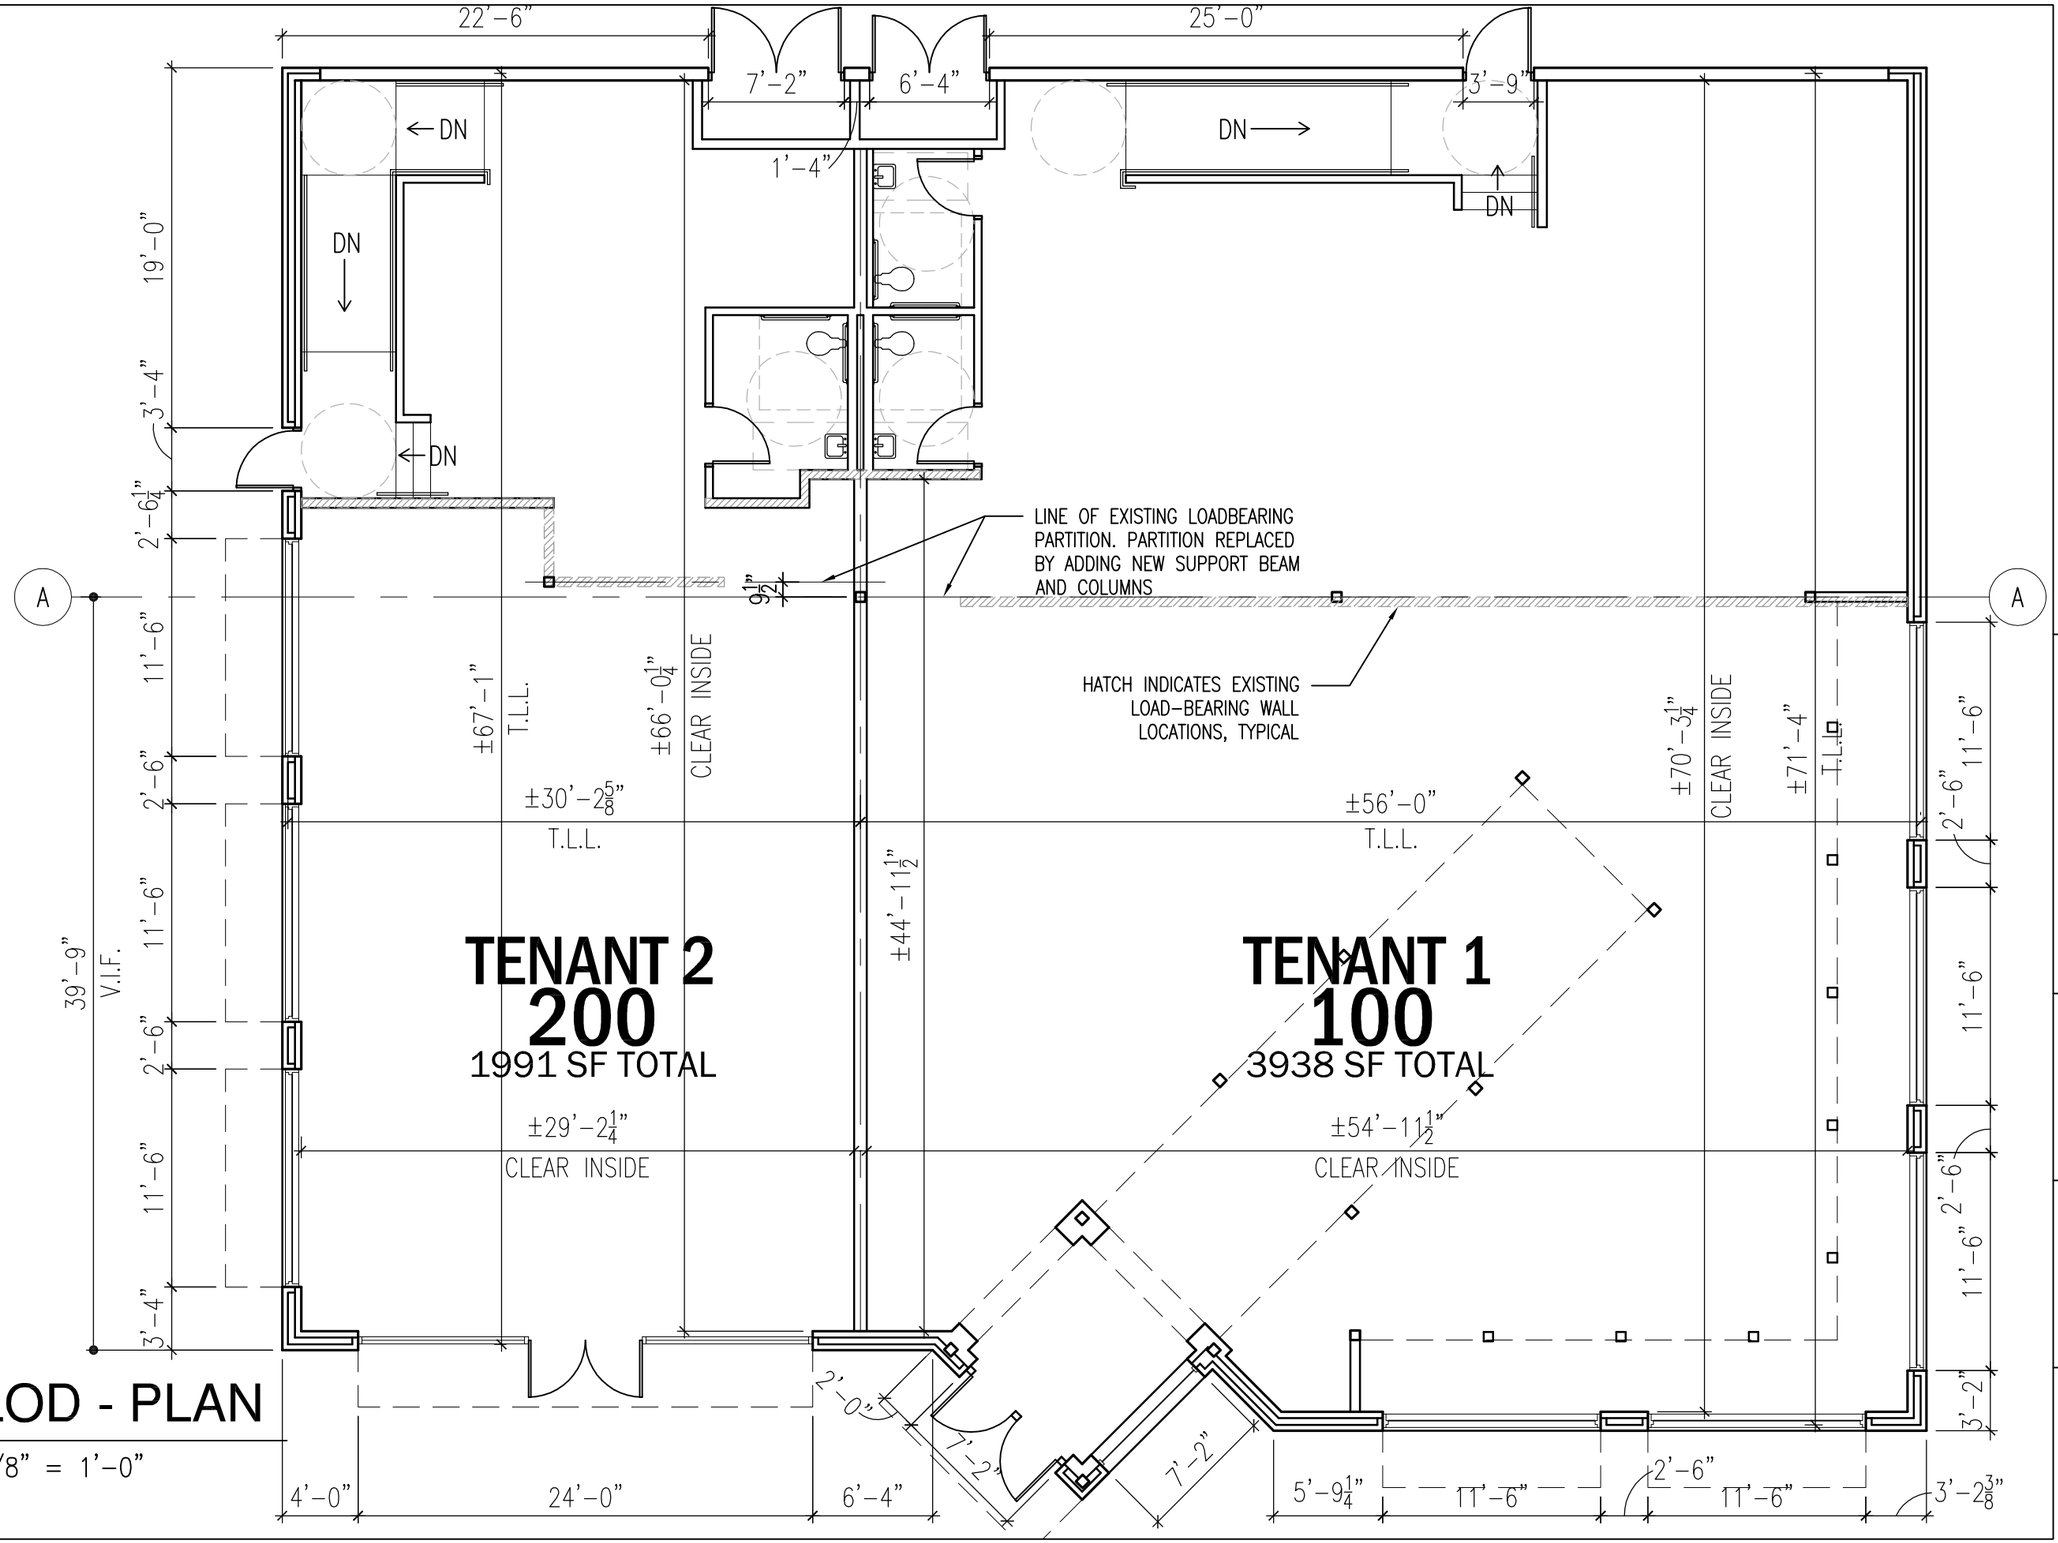

1
1.0

LOD - PLAN

1/8" = 1'-0"

HOMEWOOD RETAIL

RENOVATION STUDY
225 STATE FARM PARKWAY
BIRMINGHAM, AL 35204

WILLIAMS · BLACKSTOCK
ARCHITECTS
ARCHITECTURE INTERIORS PLANNING
SUITE 200
2204 FIRST AVENUE SOUTH
BIRMINGHAM, ALABAMA 35233

REVISIONS

ISSUE DATE
08/11/2017

PROJECT NUMBER
17-084.00

DRAWING TITLE:
FLOOR PLAN

SHEET NUMBER:
A1.0