EXTERIOR ASH URN
SCALE: 1" = 1'-0"

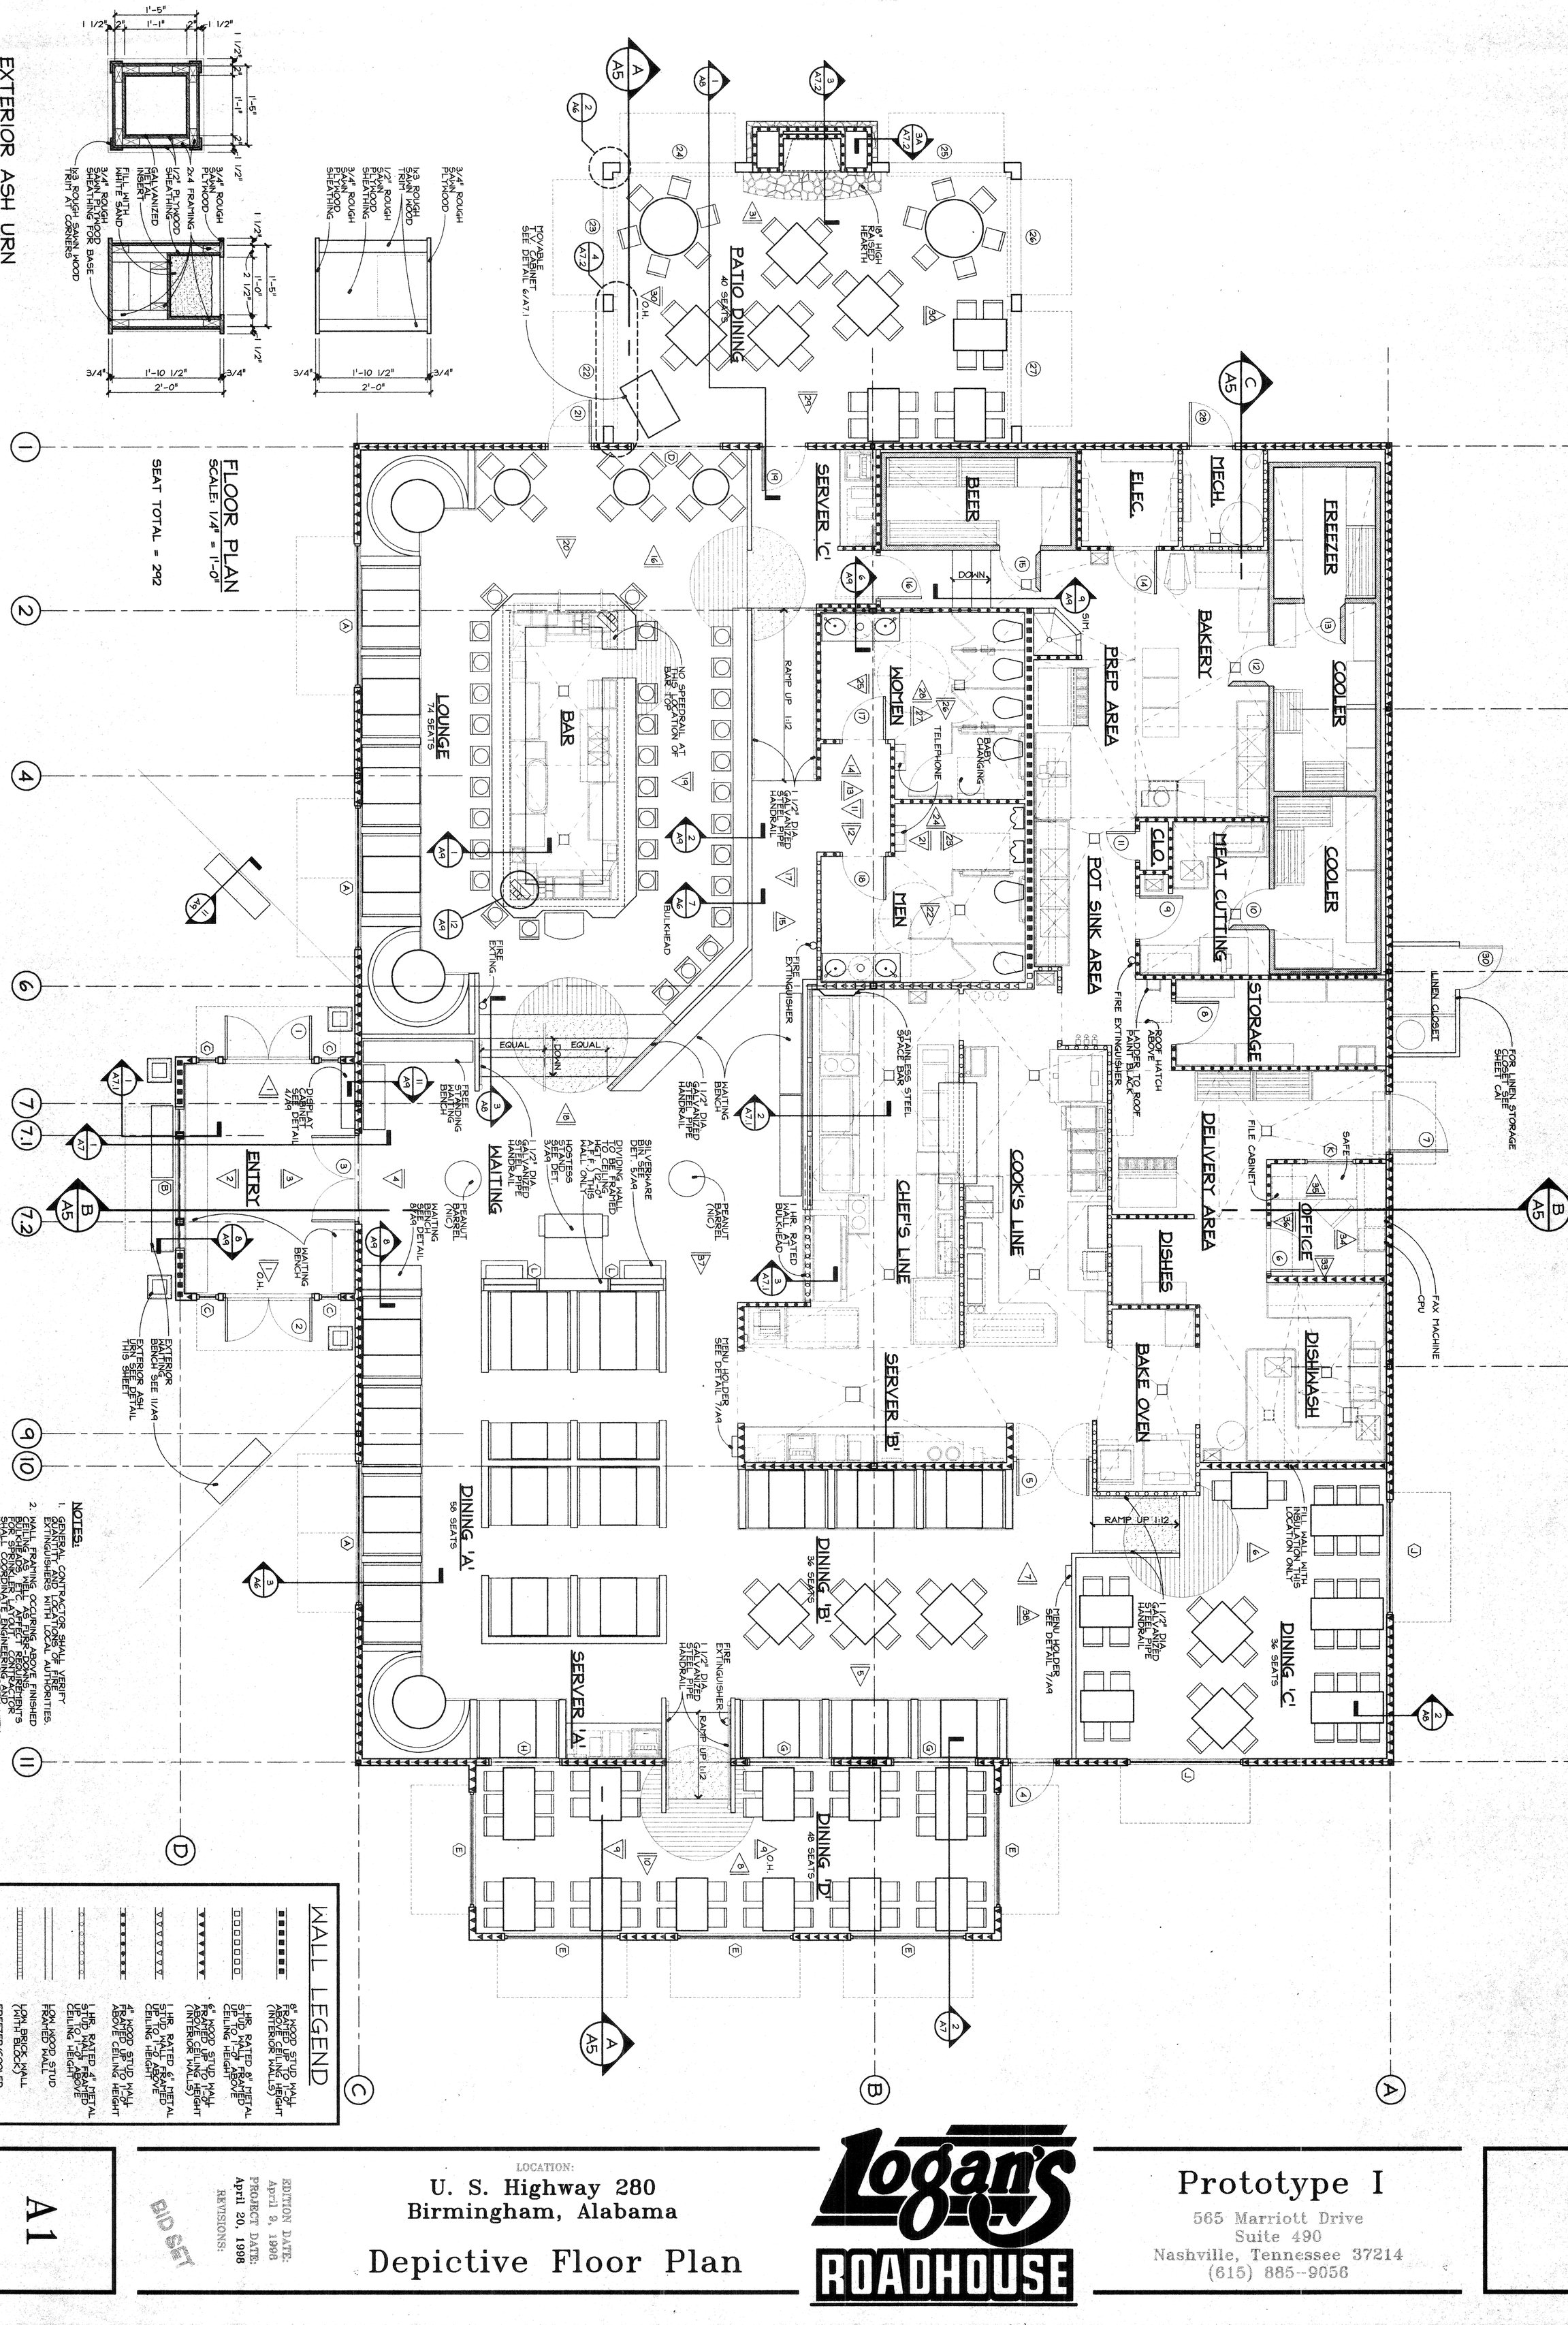

FLOOR PLAN
SCALE: 1/4" = 1'-0"

SEAT TOTAL = 292

NOTES:
1. GENERAL CONTRACTOR SHALL VERIFY QUANTITY AND LOCATIONS OF FIRE EXTINGUISHERS WITH LOCAL AUTHORITIES.
2. WALL FRAMING OCCURING ABOVE FINISHED CEILING AS WELL AS FURR-DOWNS, BULKHEADS, ETC. AFFECT REQUIREMENTS FOR FIRE SPRINKLER SYSTEM. CONTRACTOR AND/OR SPRINKLER ENGINEERING AND INSTALLATION OF SPRINKLER SYSTEM WITH FRAMING REQUIREMENTS TO SATISFY REGULATORY AGENCIES.

WALL LEGEND
- 8" WOOD STUD WALL FRAMED UP TO CEILING HEIGHT (INTERIOR WALLS)
- 1 HR. RATED 8" METAL STUD WALL FRAMED UP TO 4" ABOVE CEILING HEIGHT
- 6" WOOD STUD WALL FRAMED UP TO 4" ABOVE CEILING HEIGHT (INTERIOR WALLS)
- 1 HR. RATED 6" METAL STUD WALL FRAMED UP TO 4" ABOVE CEILING HEIGHT
- 4" WOOD STUD WALL FRAMED UP TO 1'-0" ABOVE CEILING HEIGHT
- 1 HR. RATED 4" METAL STUD WALL FRAMED UP TO 4" ABOVE CEILING HEIGHT
- LOW WOOD STUD FRAMED WALL
- LOW BRICK WALL (WITH BLOCK)
- FREEZER/COOLER WALL (SHIELDED BY EQUIP. PIPE)

A1

LOCATION:
U. S. Highway 280
Birmingham, Alabama

Depictive Floor Plan

EDITION DATE: April 9, 1998
PROJECT DATE: April 20, 1998
REVISIONS:

BID SET

Logan's ROADHOUSE

Prototype I
565 Marriott Drive
Suite 490
Nashville, Tennessee 37214
(615) 885--9056