



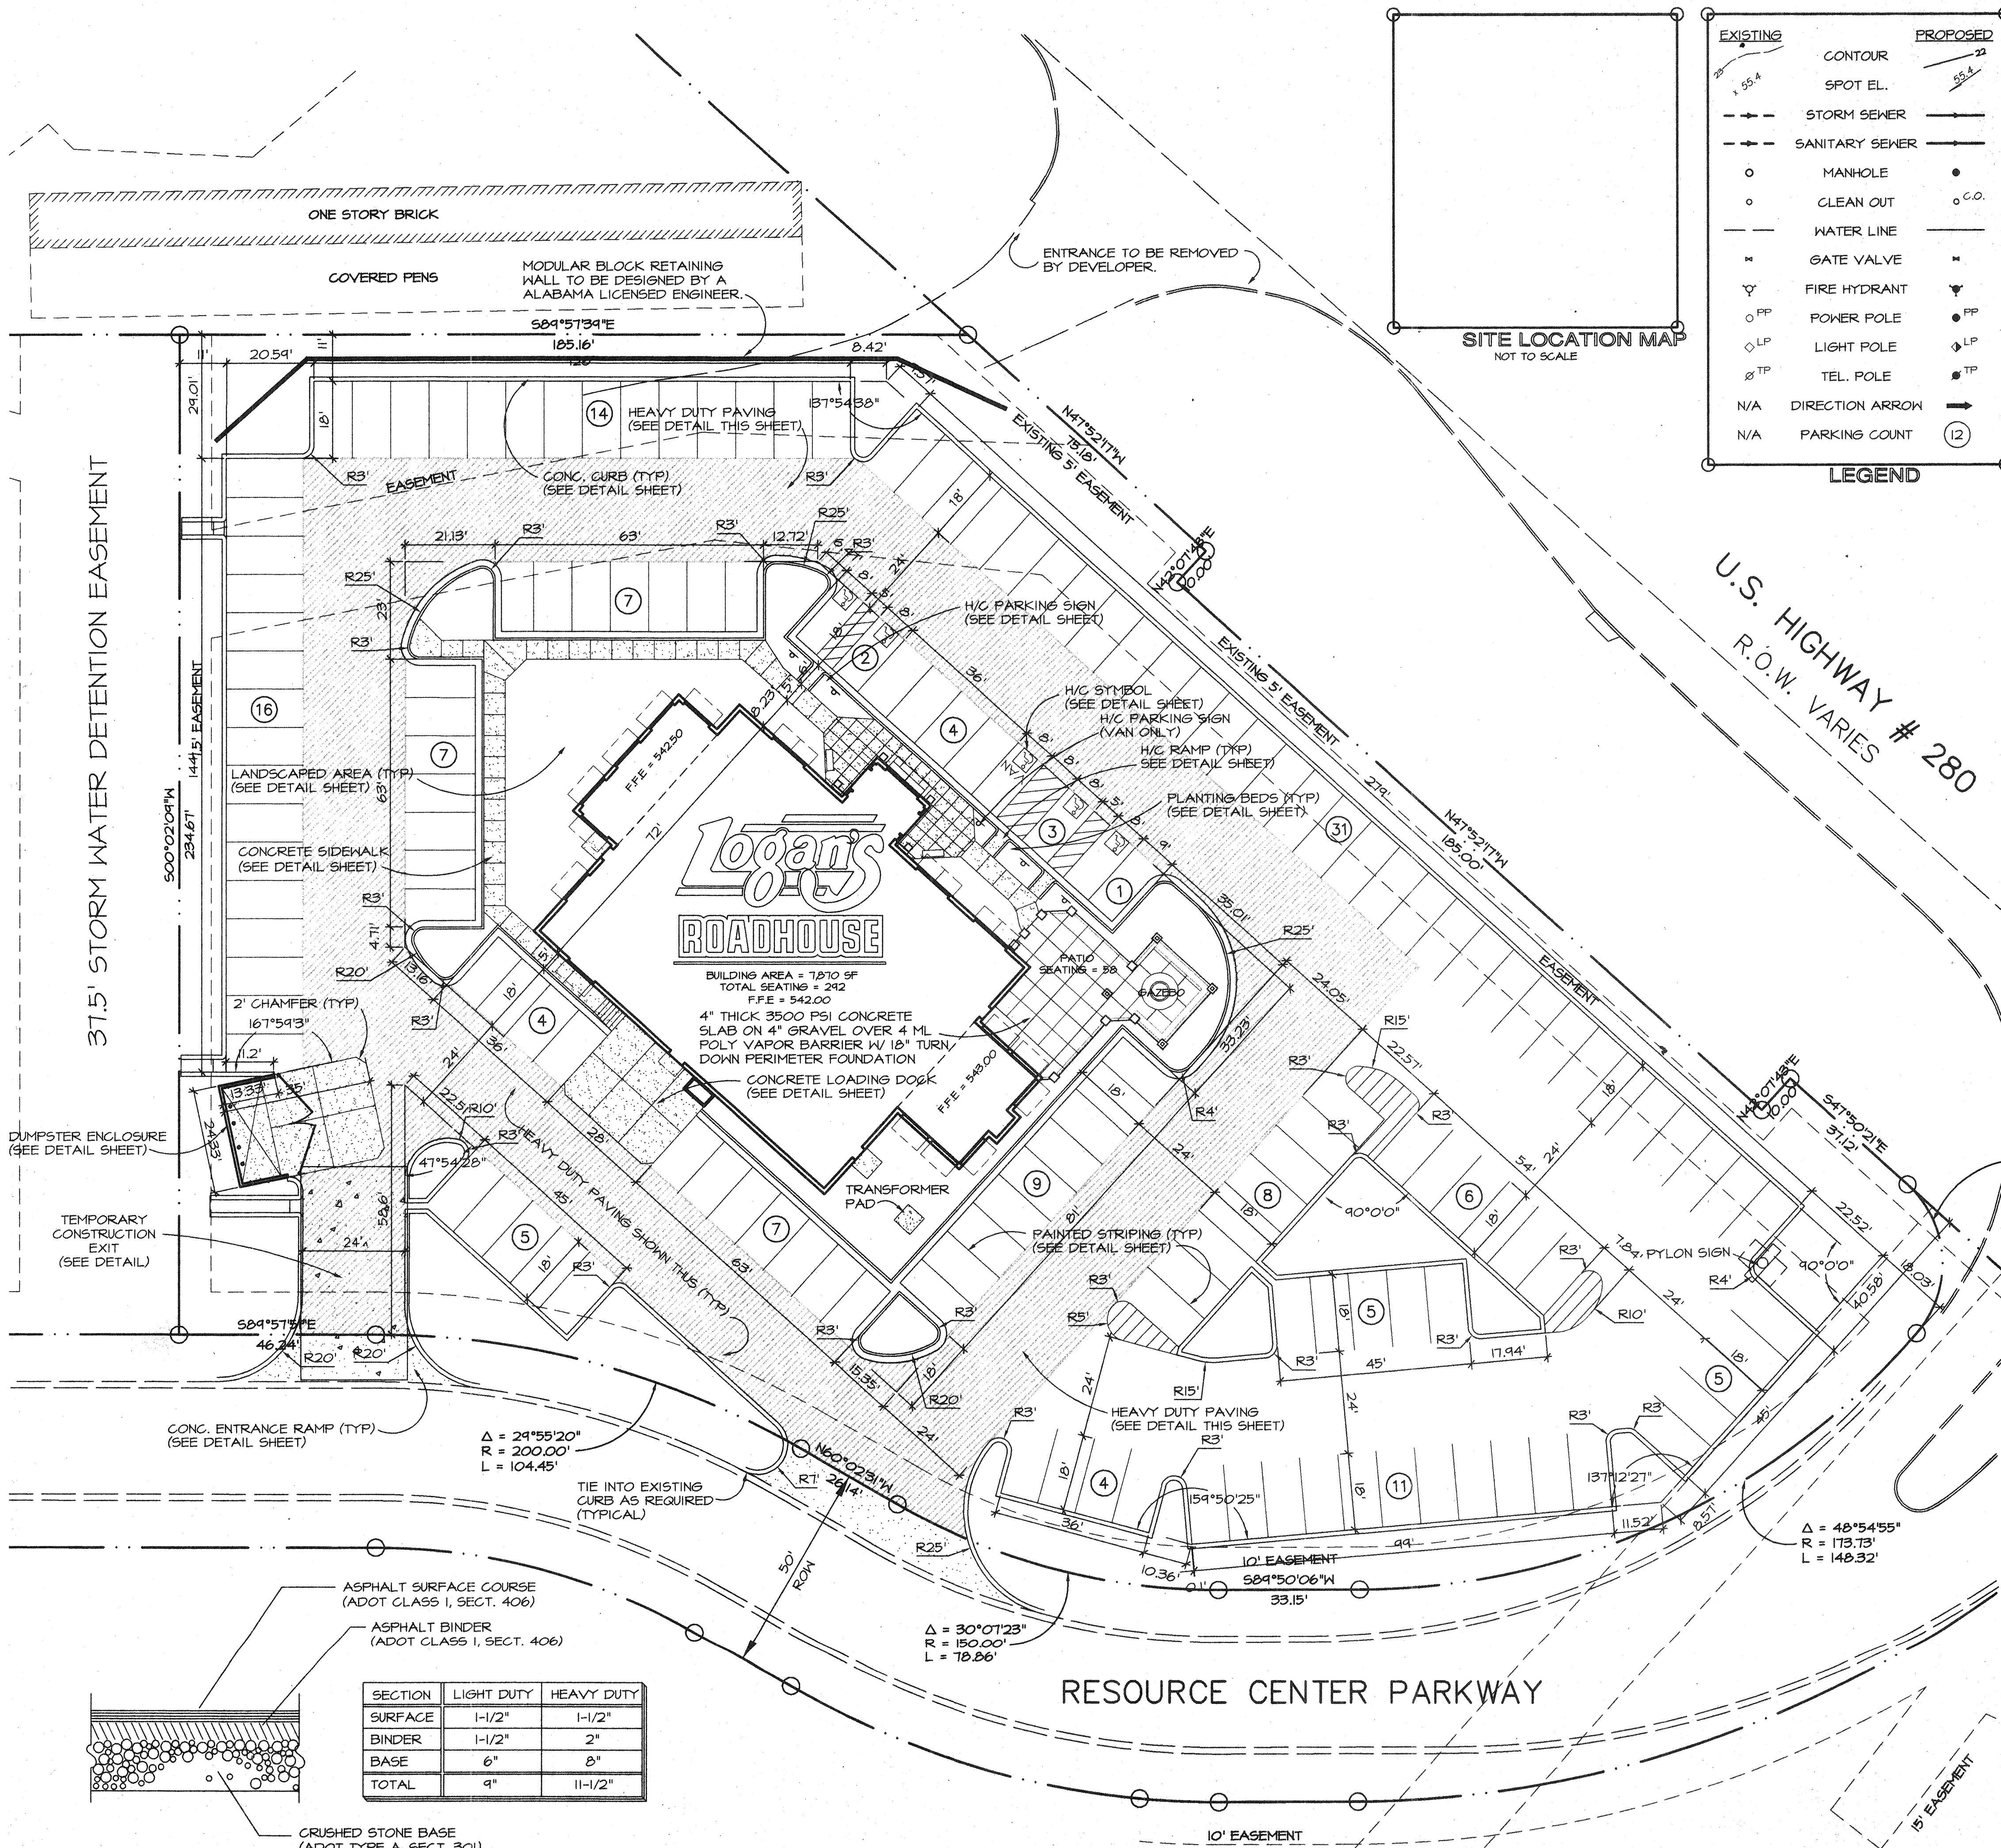

EXISTING	PROPOSED
CONTOUR	CONTOUR
SPOT EL.	SPOT EL.
STORM SEWER	STORM SEWER
SANITARY SEWER	SANITARY SEWER
MANHOLE	MANHOLE
CLEAN OUT	CLEAN OUT
WATER LINE	WATER LINE
GATE VALVE	GATE VALVE
FIRE HYDRANT	FIRE HYDRANT
POWER POLE	POWER POLE
LIGHT POLE	LIGHT POLE
TEL. POLE	TEL. POLE
DIRECTION ARROW	DIRECTION ARROW
PARKING COUNT	PARKING COUNT

NOTES


- OWNER: LOGAN'S ROADHOUSE RESTAURANT
565 MARIOTT DRIVE, SUITE 440
NASHVILLE, TENNESSEE 37214
TELEPHONE: (615) 885-4056
- BOUNDARY INFORMATION TAKEN FROM TOPOGRAPHIC SURVEY BY:
- DATED: 1990
- TOTAL AREA OF SITE: 1.89 ACRES
- PARKING SUMMARY:
144 PARKING SPACES FOR VEHICLES
5 HANDICAP PARKING SPACES
149 TOTAL PARKING SPACES
- BUILDING 7861 SQUARE FEET / SEATING CAPACITY = 242
- THE CONTRACTOR SHALL BID AND PERFORM THE WORK IN ACCORDANCE WITH ALL LOCAL, STATE AND NATIONAL CODES AND THE REQUIREMENTS OF THE LOCAL UTILITY COMPANY.
- PERSONS USING THIS DRAWING SHOULD CONTACT LOCAL UTILITY COMPANIES FOR EXACT LOCATIONS OF UNDERGROUND UTILITIES.
- ALL DIMENSIONS ARE TO FACE OF CURB, UNLESS OTHERWISE NOTED.
- UNLESS NOTED OTHERWISE, CURB RADII 3.0'.
- DO NOT SCALE THIS DRAWING AS IT IS A REPRODUCTION AND SUBJECT TO DISTORTION.
- IN THE CASE OF CONFLICT BETWEEN THIS DRAWING AND ANY OTHER DRAWING AND/OR THE SPECIFICATIONS, THE ENGINEER SHALL BE IMMEDIATELY NOTIFIED FOR CLARIFICATION.

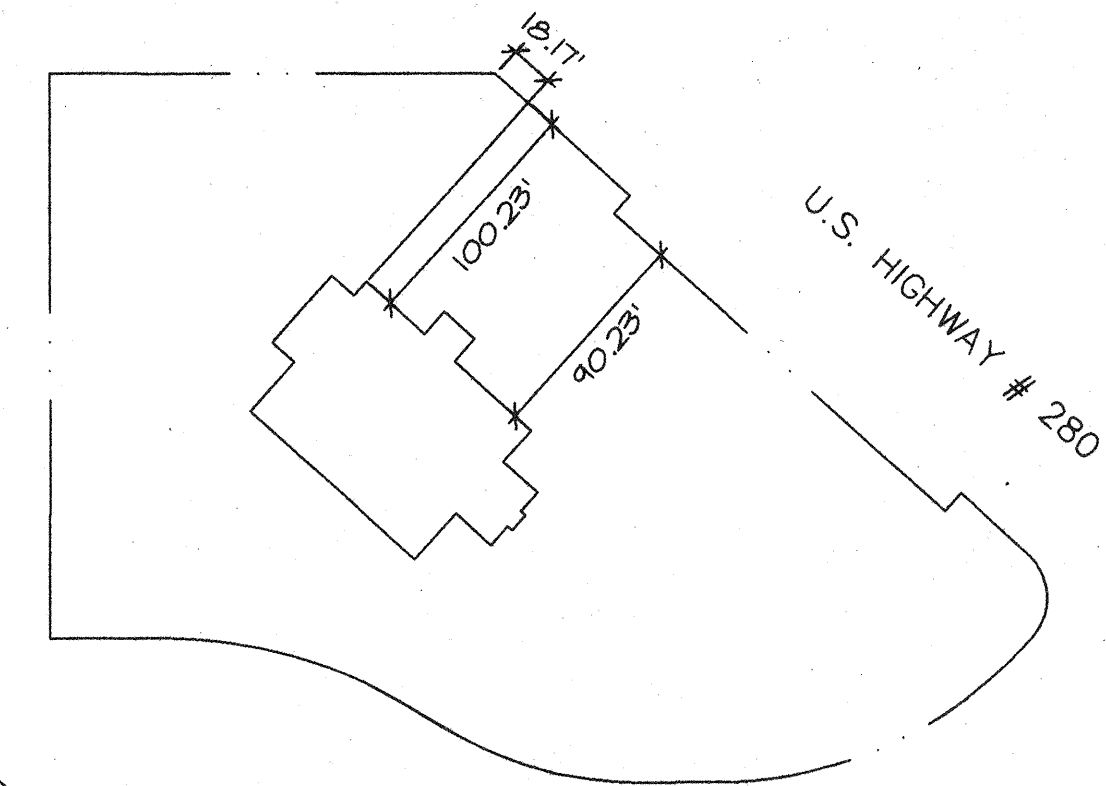

BUILDING STAKEOUT PLAN

SCALE: NONE

DESIGN and ENGINEERING, PC
 Architects, Structural and Civil Engineers
 215 Jamestown Park Drive, Suite 100
 Brentwood, TN. (615) 370-1779 fax: 370-8108

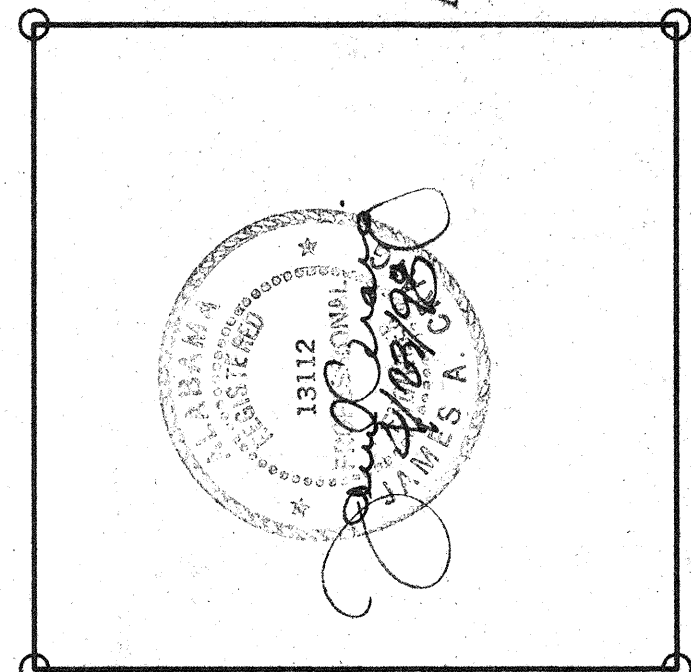

A NEW RESTAURANT FOR
LOGAN'S ROADHOUSE
 Resource Center Parkway @ U.S. Hwy. 280
 Birmingham, Alabama

Revisions:

BID SET

C-1
 Site Plan
 April 22, 1998

